LES BRIGITTINES

Chapel with tribune
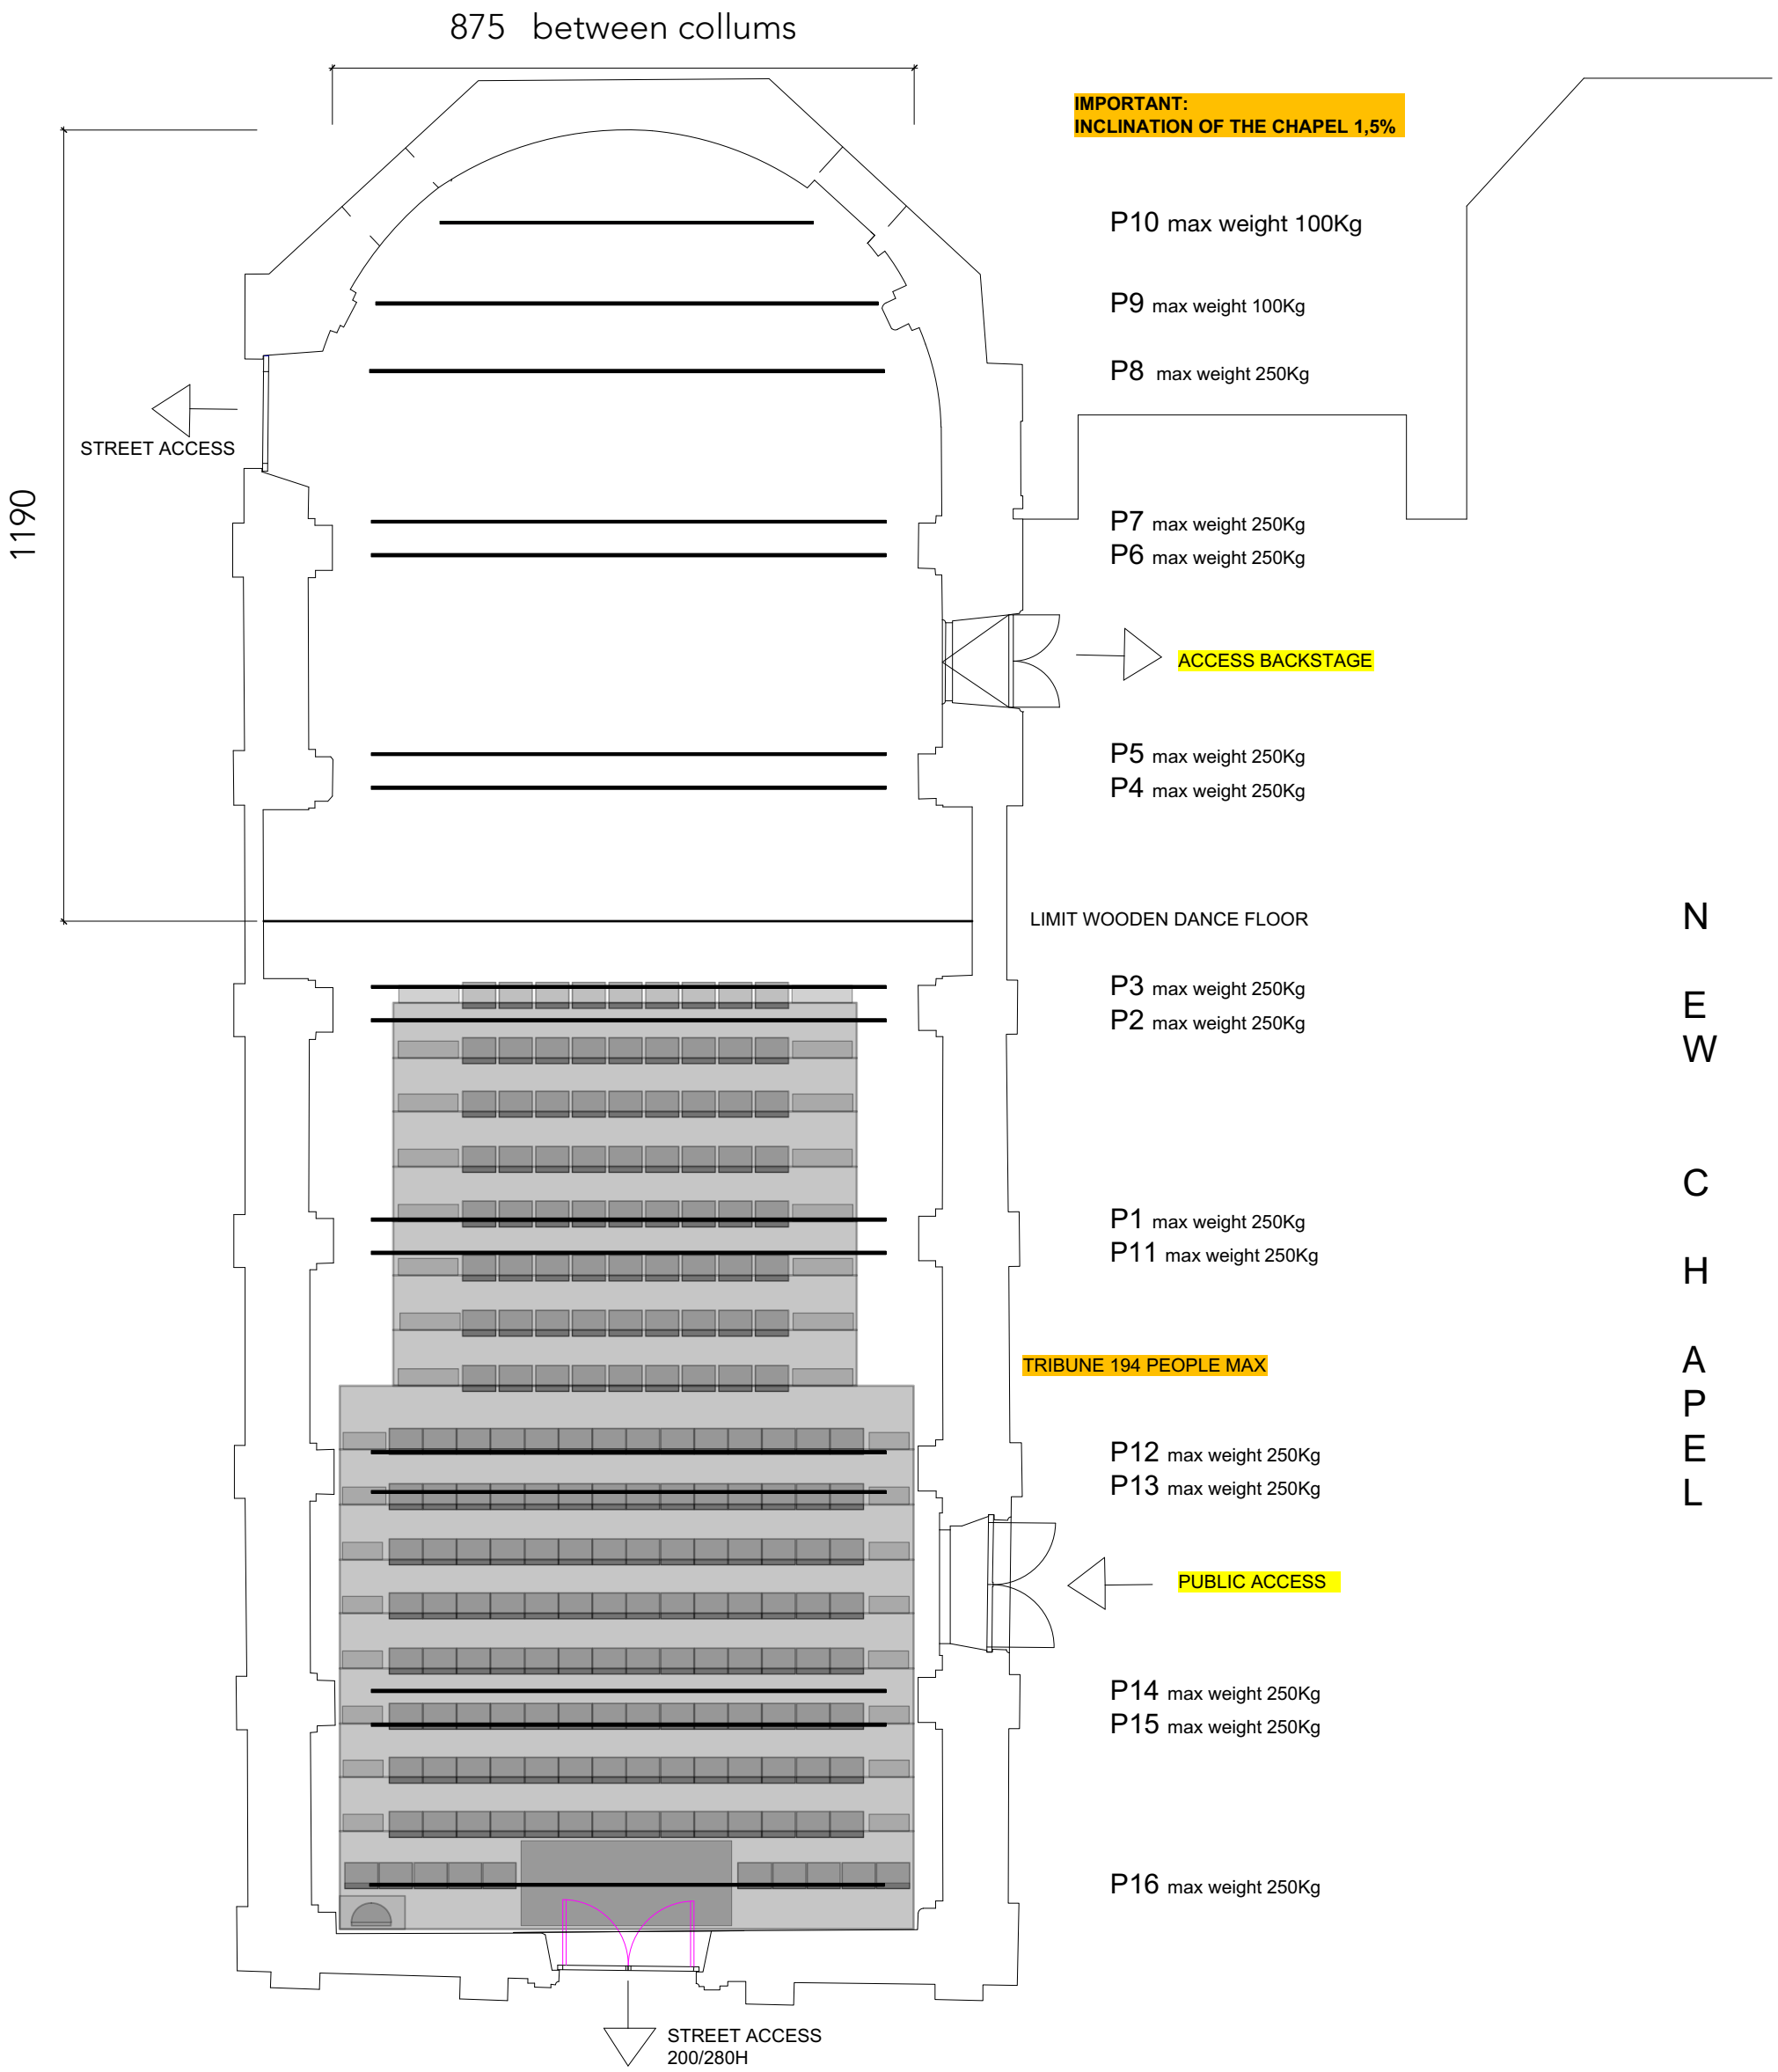
V 10/2018 1:100 A3